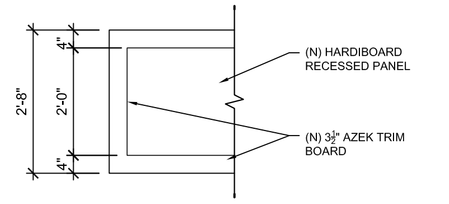

5 RAISED PANEL SIGN BOARD
1/2" = 1' - 0"

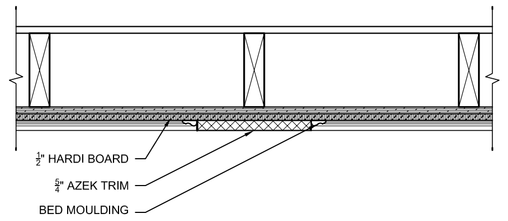

4 RECESSED PANEL DETAIL
1 1/2" = 1' - 0"

1 FRONT ELEVATION PROPOSED
1/4" = 1' - 0"

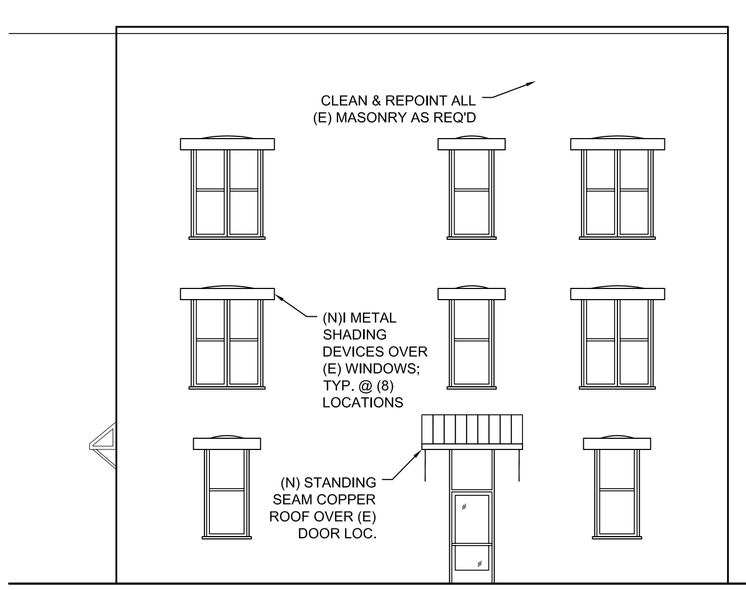

3 REAR ELEVATION PROPOSED
1/8" = 1' - 0"

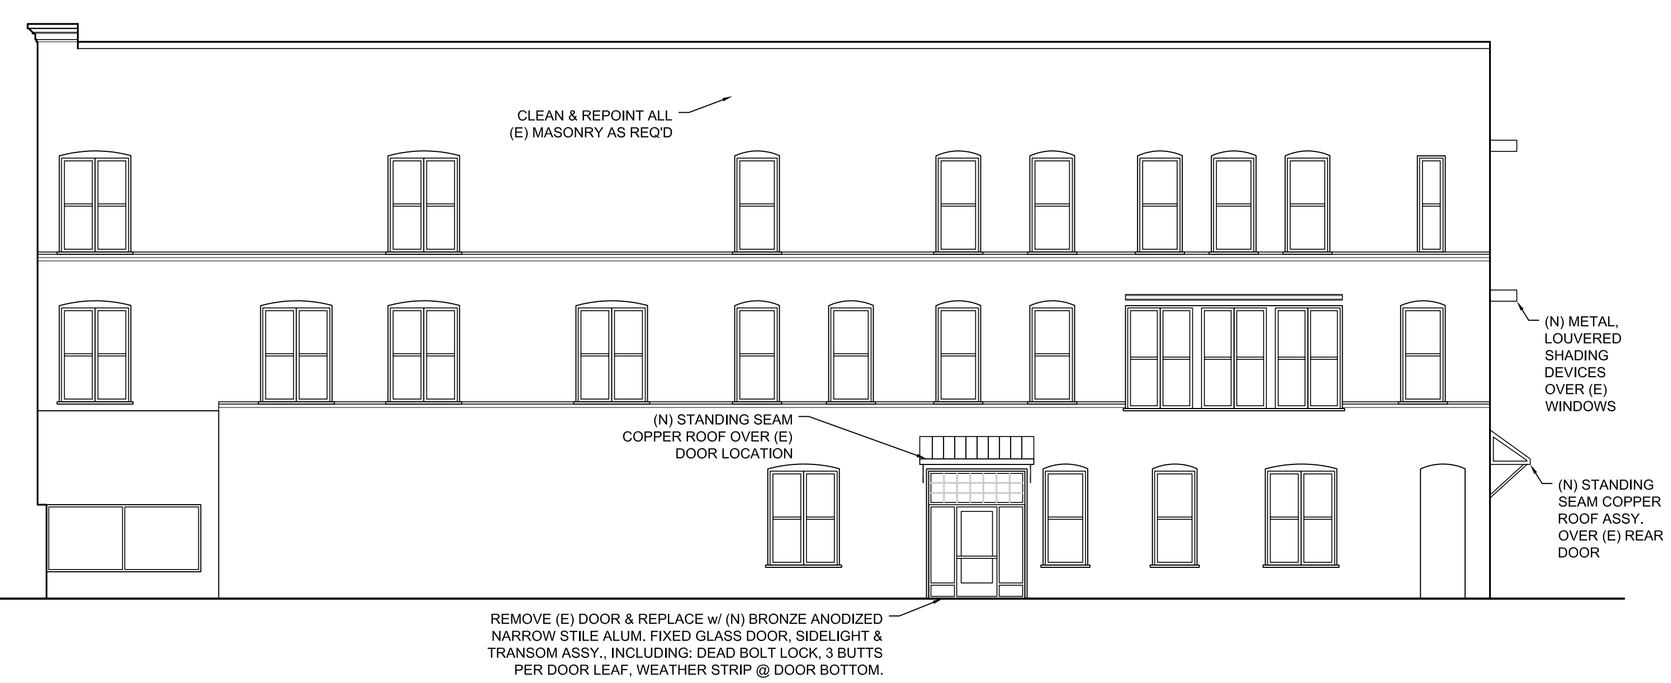

2 SIDE ELEVATION PROPOSED
1/8" = 1' - 0"

PROJECT NAME:

PROPOSED:

MEMORIAL HALL BUILDING STOREFRONT RENOVATION

317-319 MAIN ST.
SOUTHBRIDGE, MA

BENOIT - REARDON ARCHITECTS
ARCHITECTURE URBAN DESIGN

PHONE: 508 421 3900 FAX: 508 421 3984
287 PARK AVENUE, WORCESTER, MA 01609

© BENOIT-REARDON ARCHITECTS

NO.	DATE	REVISION:
-	-	-
		-

DRAWING NAME:

ARCHITECTURAL:

EXTERIOR ELEVS. & DETAILS

PROJECT NUMBER:	DRAWN BY:
2010.XX	DBR, JMD
SCALE:	DATE:
AS NOTED	01/23/10

DRAWING NUMBER:

A2.0